


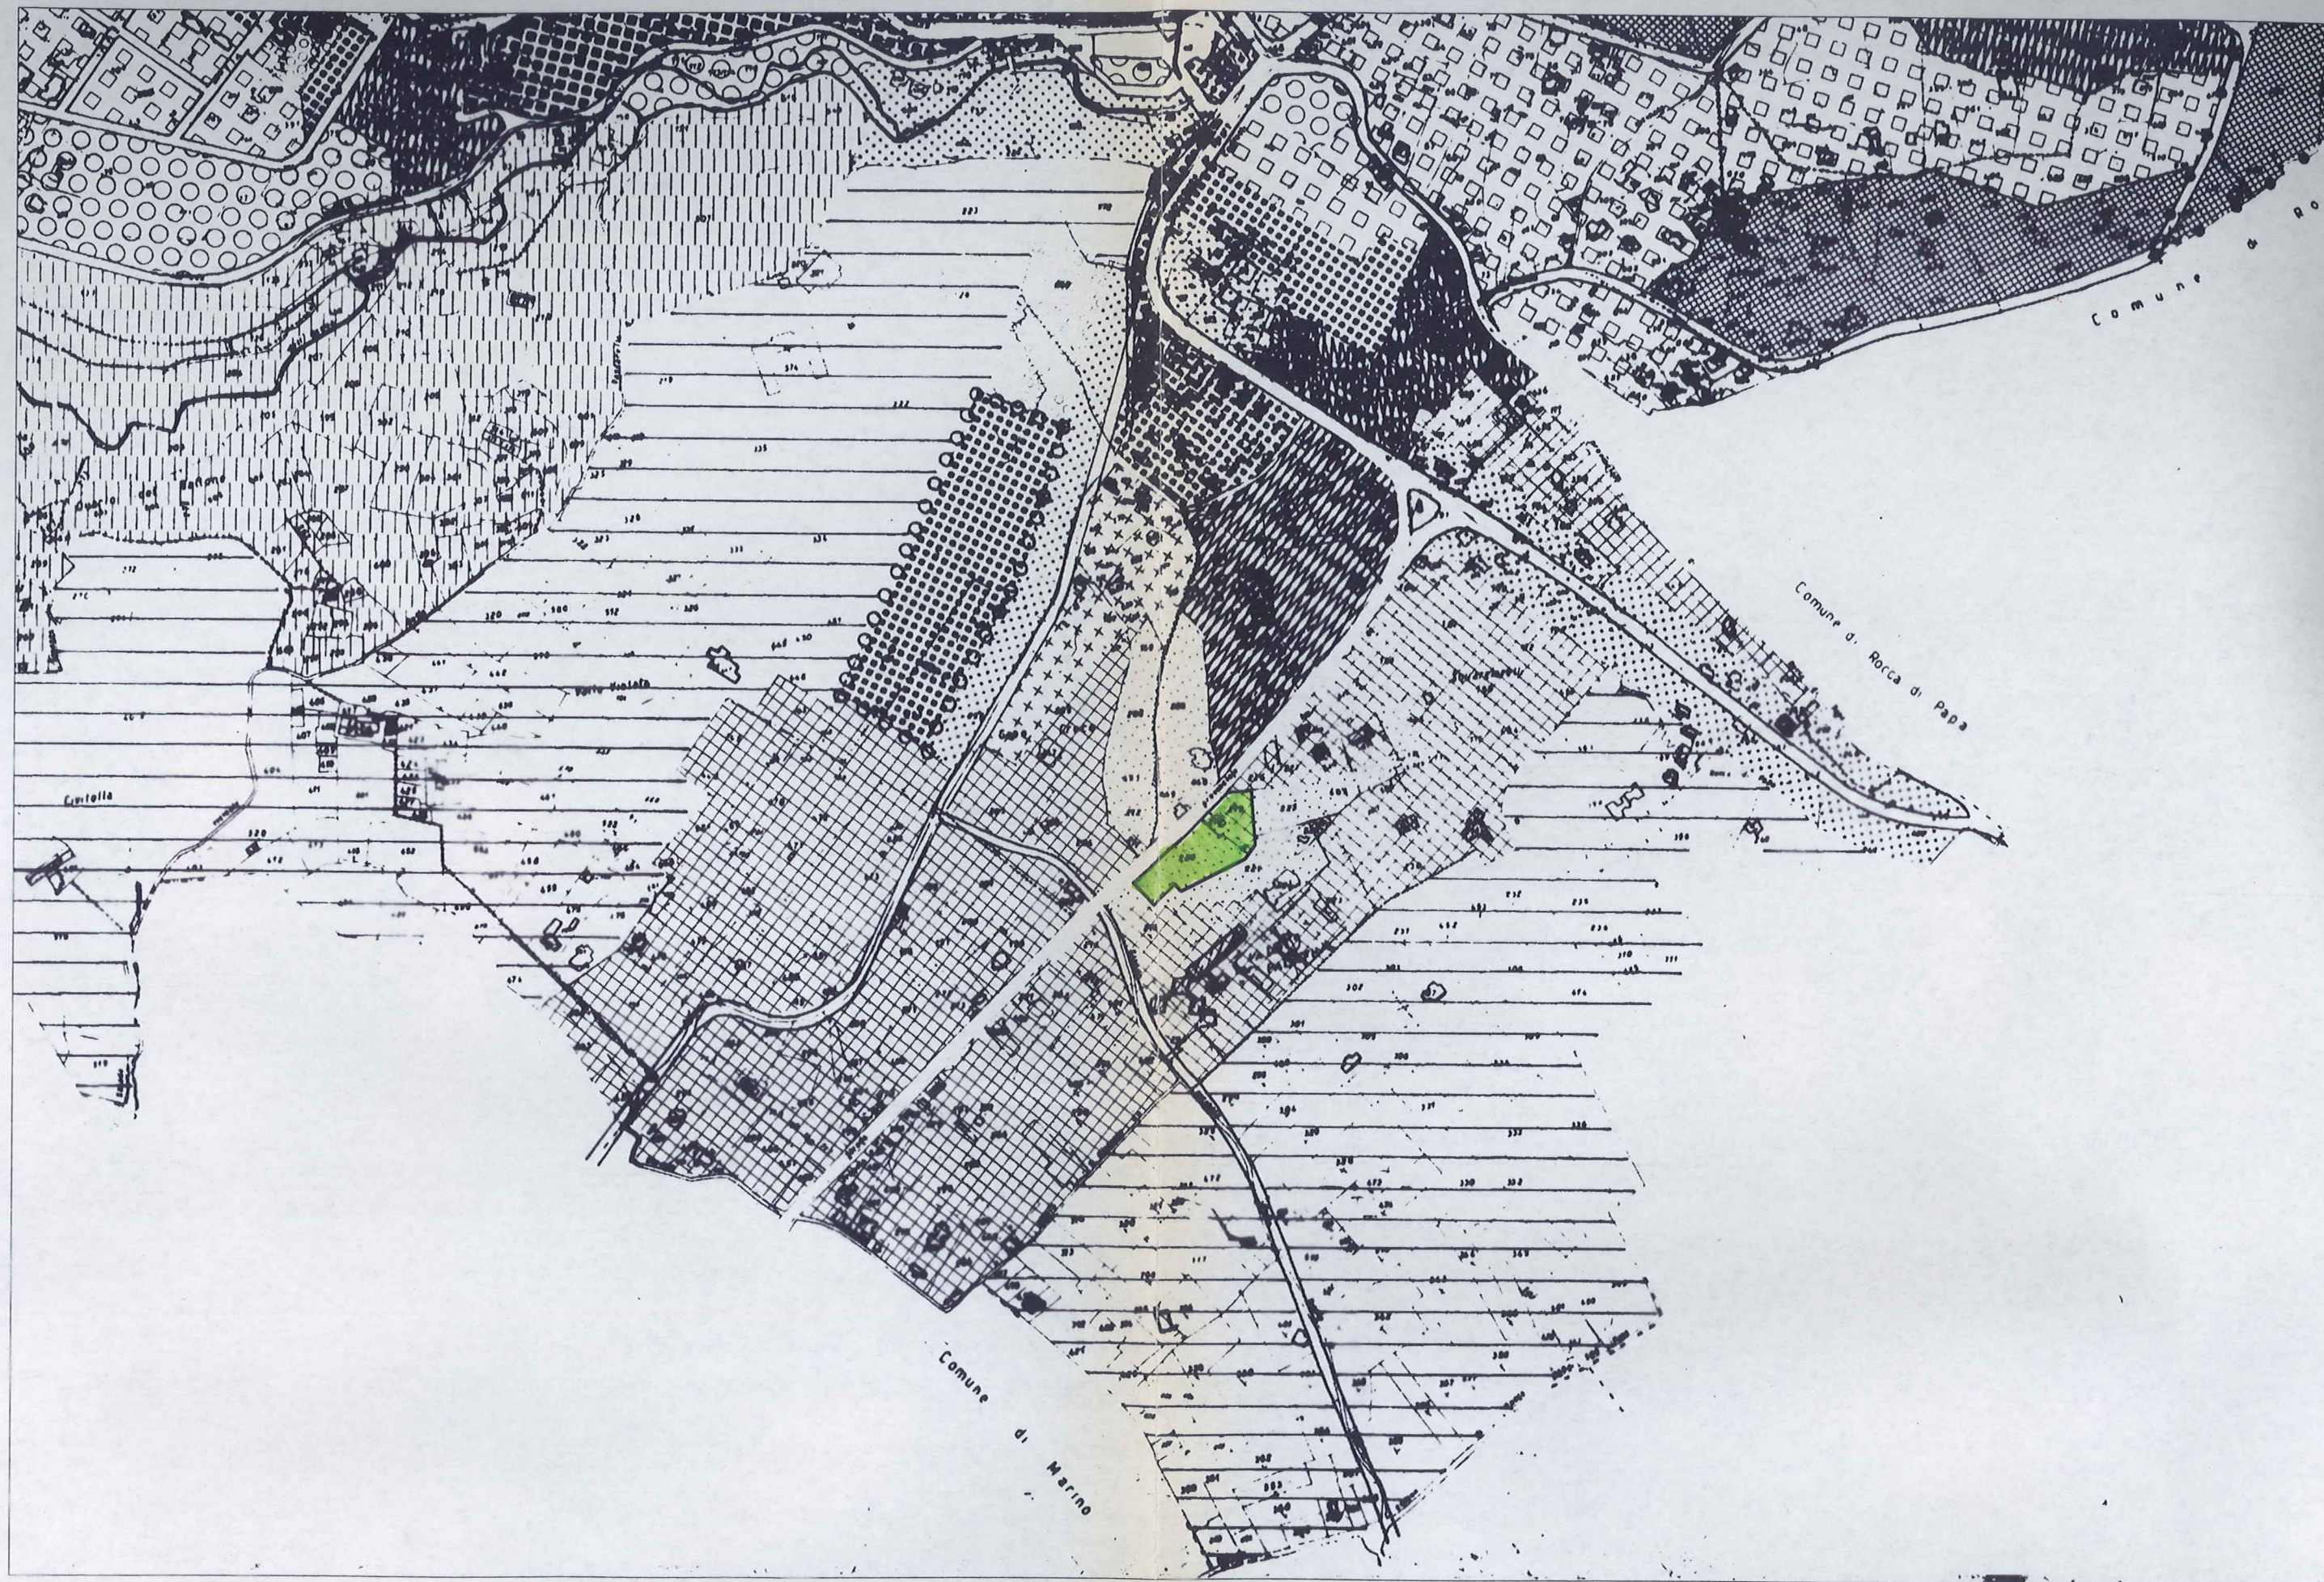

STRALCIO DI P.R.G. - RAPP. 1:5.000